POLAR
PAM
5413

POLARPAM

Pam:72:(*470) SCDL

COMMUNITY RECREATION CENTER

FORT McPHERSON N.W.T.

BOREAL INSTITUTE
LIBRARY

Rec'd Sept 2/83
Order No.: GIFT
Price: NWT Library Services
Acc. No.:

Pam:
72:(*470)
SCDL

SHELTER
CONSTRUCTION AND DEVELOPMENT LTD.
24 DUNCAN STREET TORONTO 2BS ONTARIO
416/364-9795

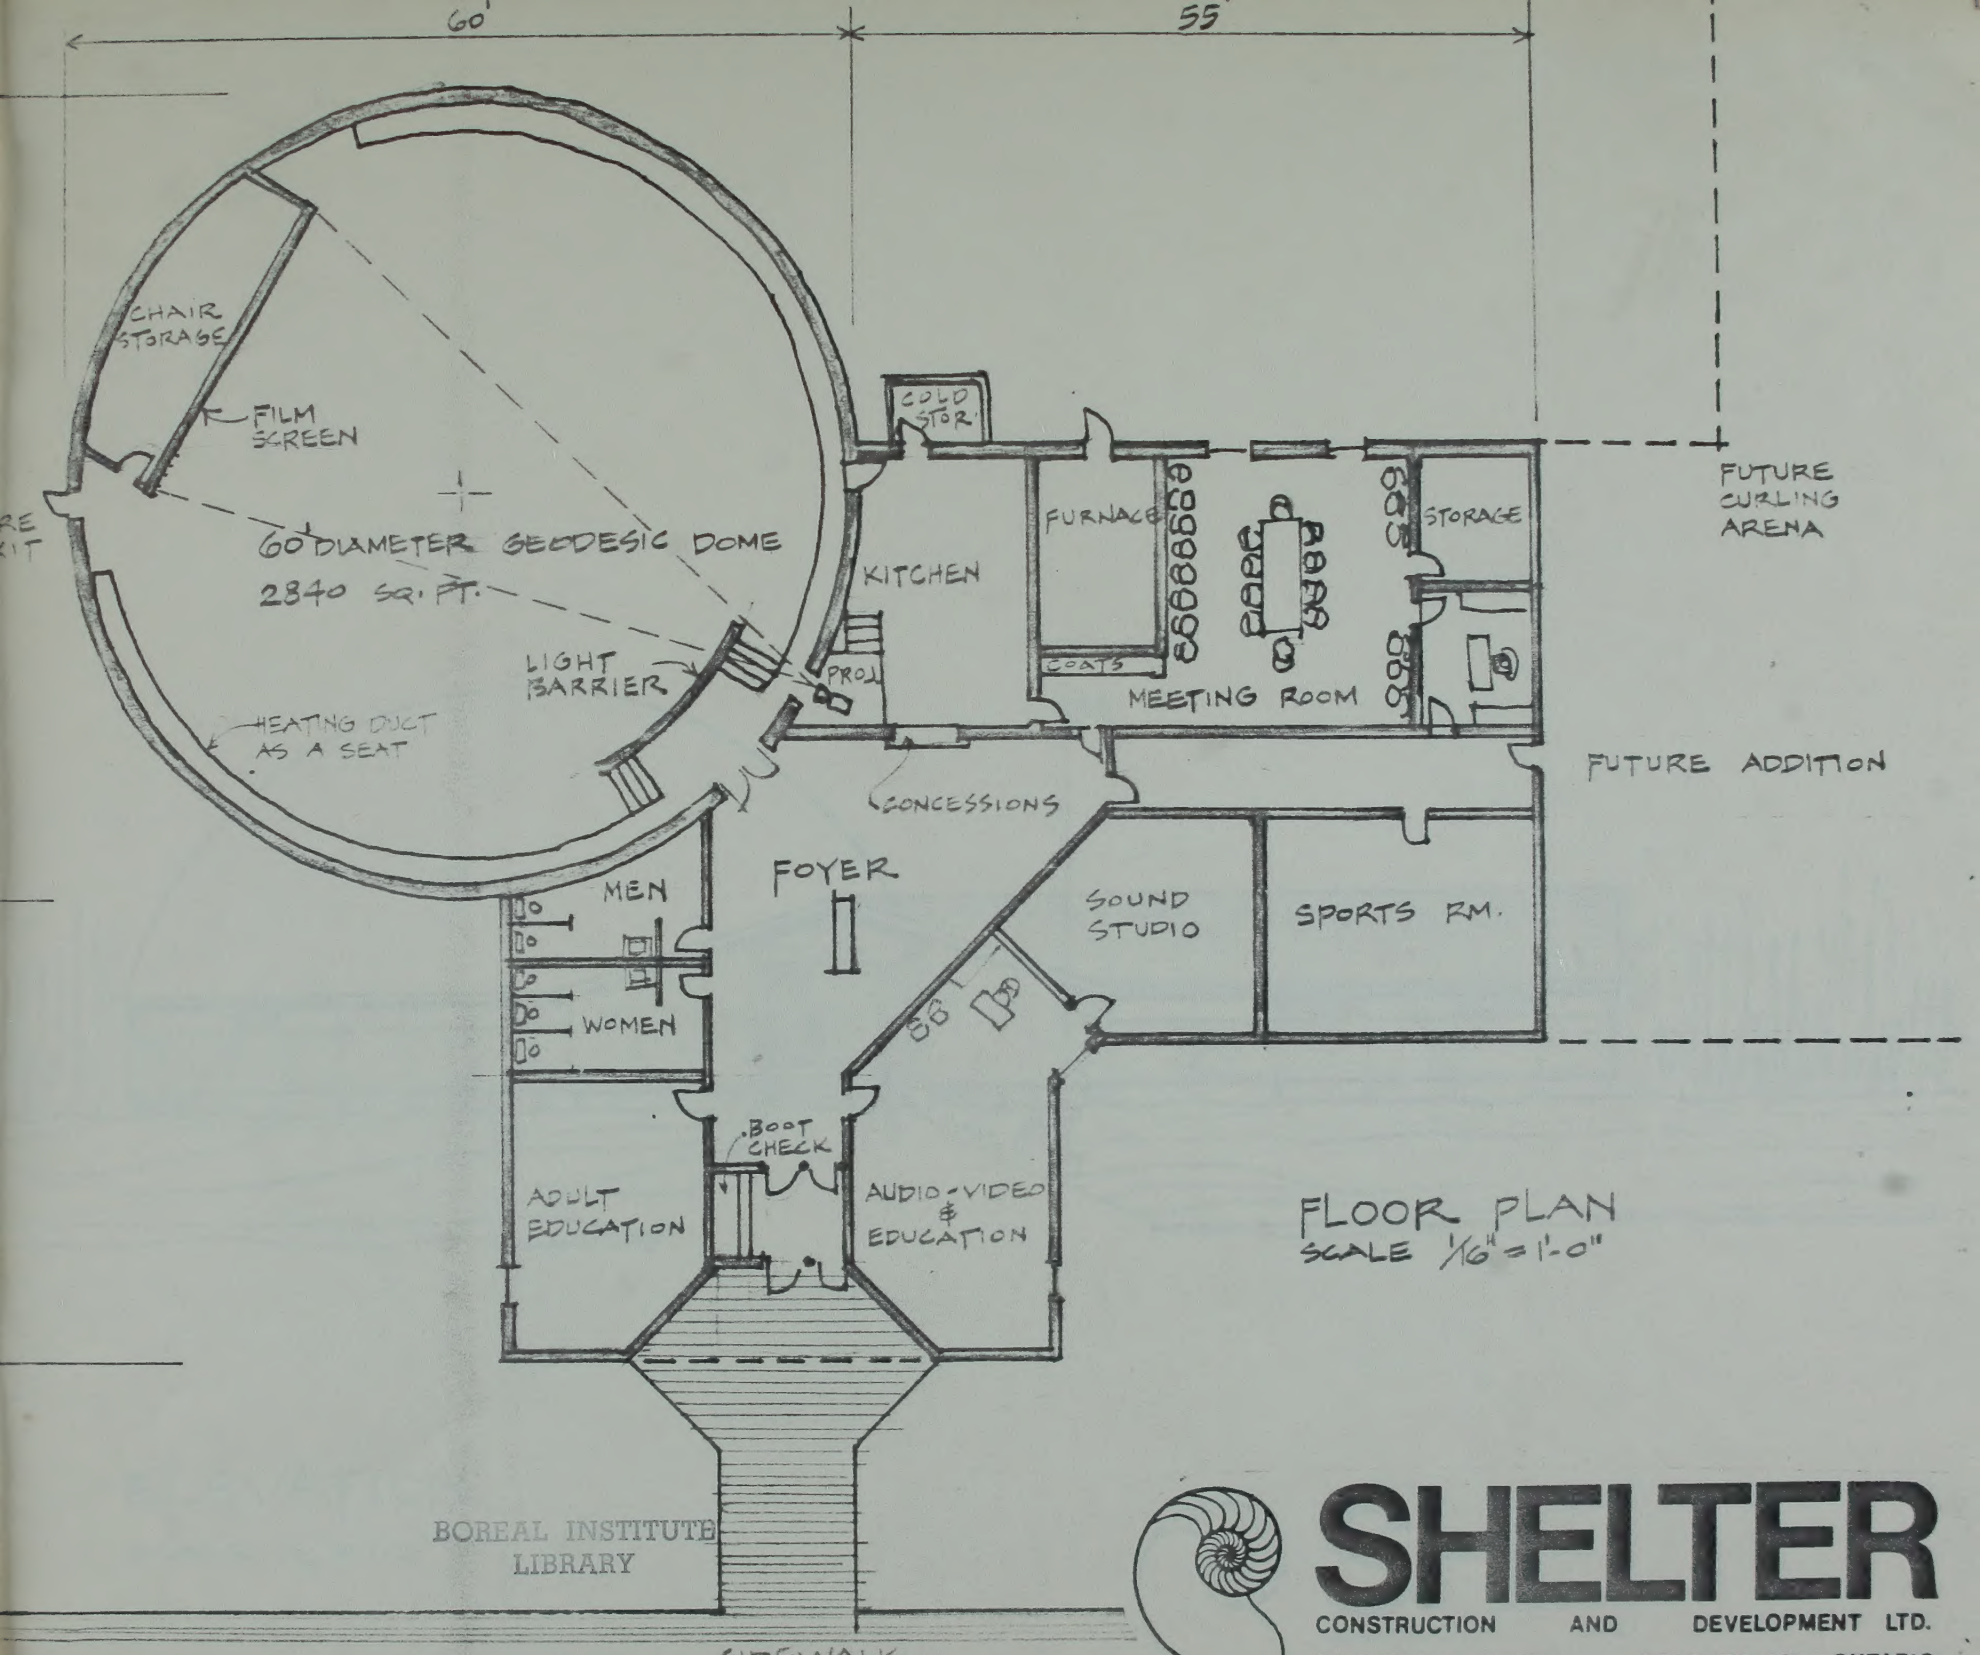

FLOOR PLAN
SCALE 1/16" = 1'-0"

17393

SHELTER
CONSTRUCTION AND DEVELOPMENT LTD.
24 DUNCAN STREET TORONTO 2B8 ONTARIO
416/364-9795

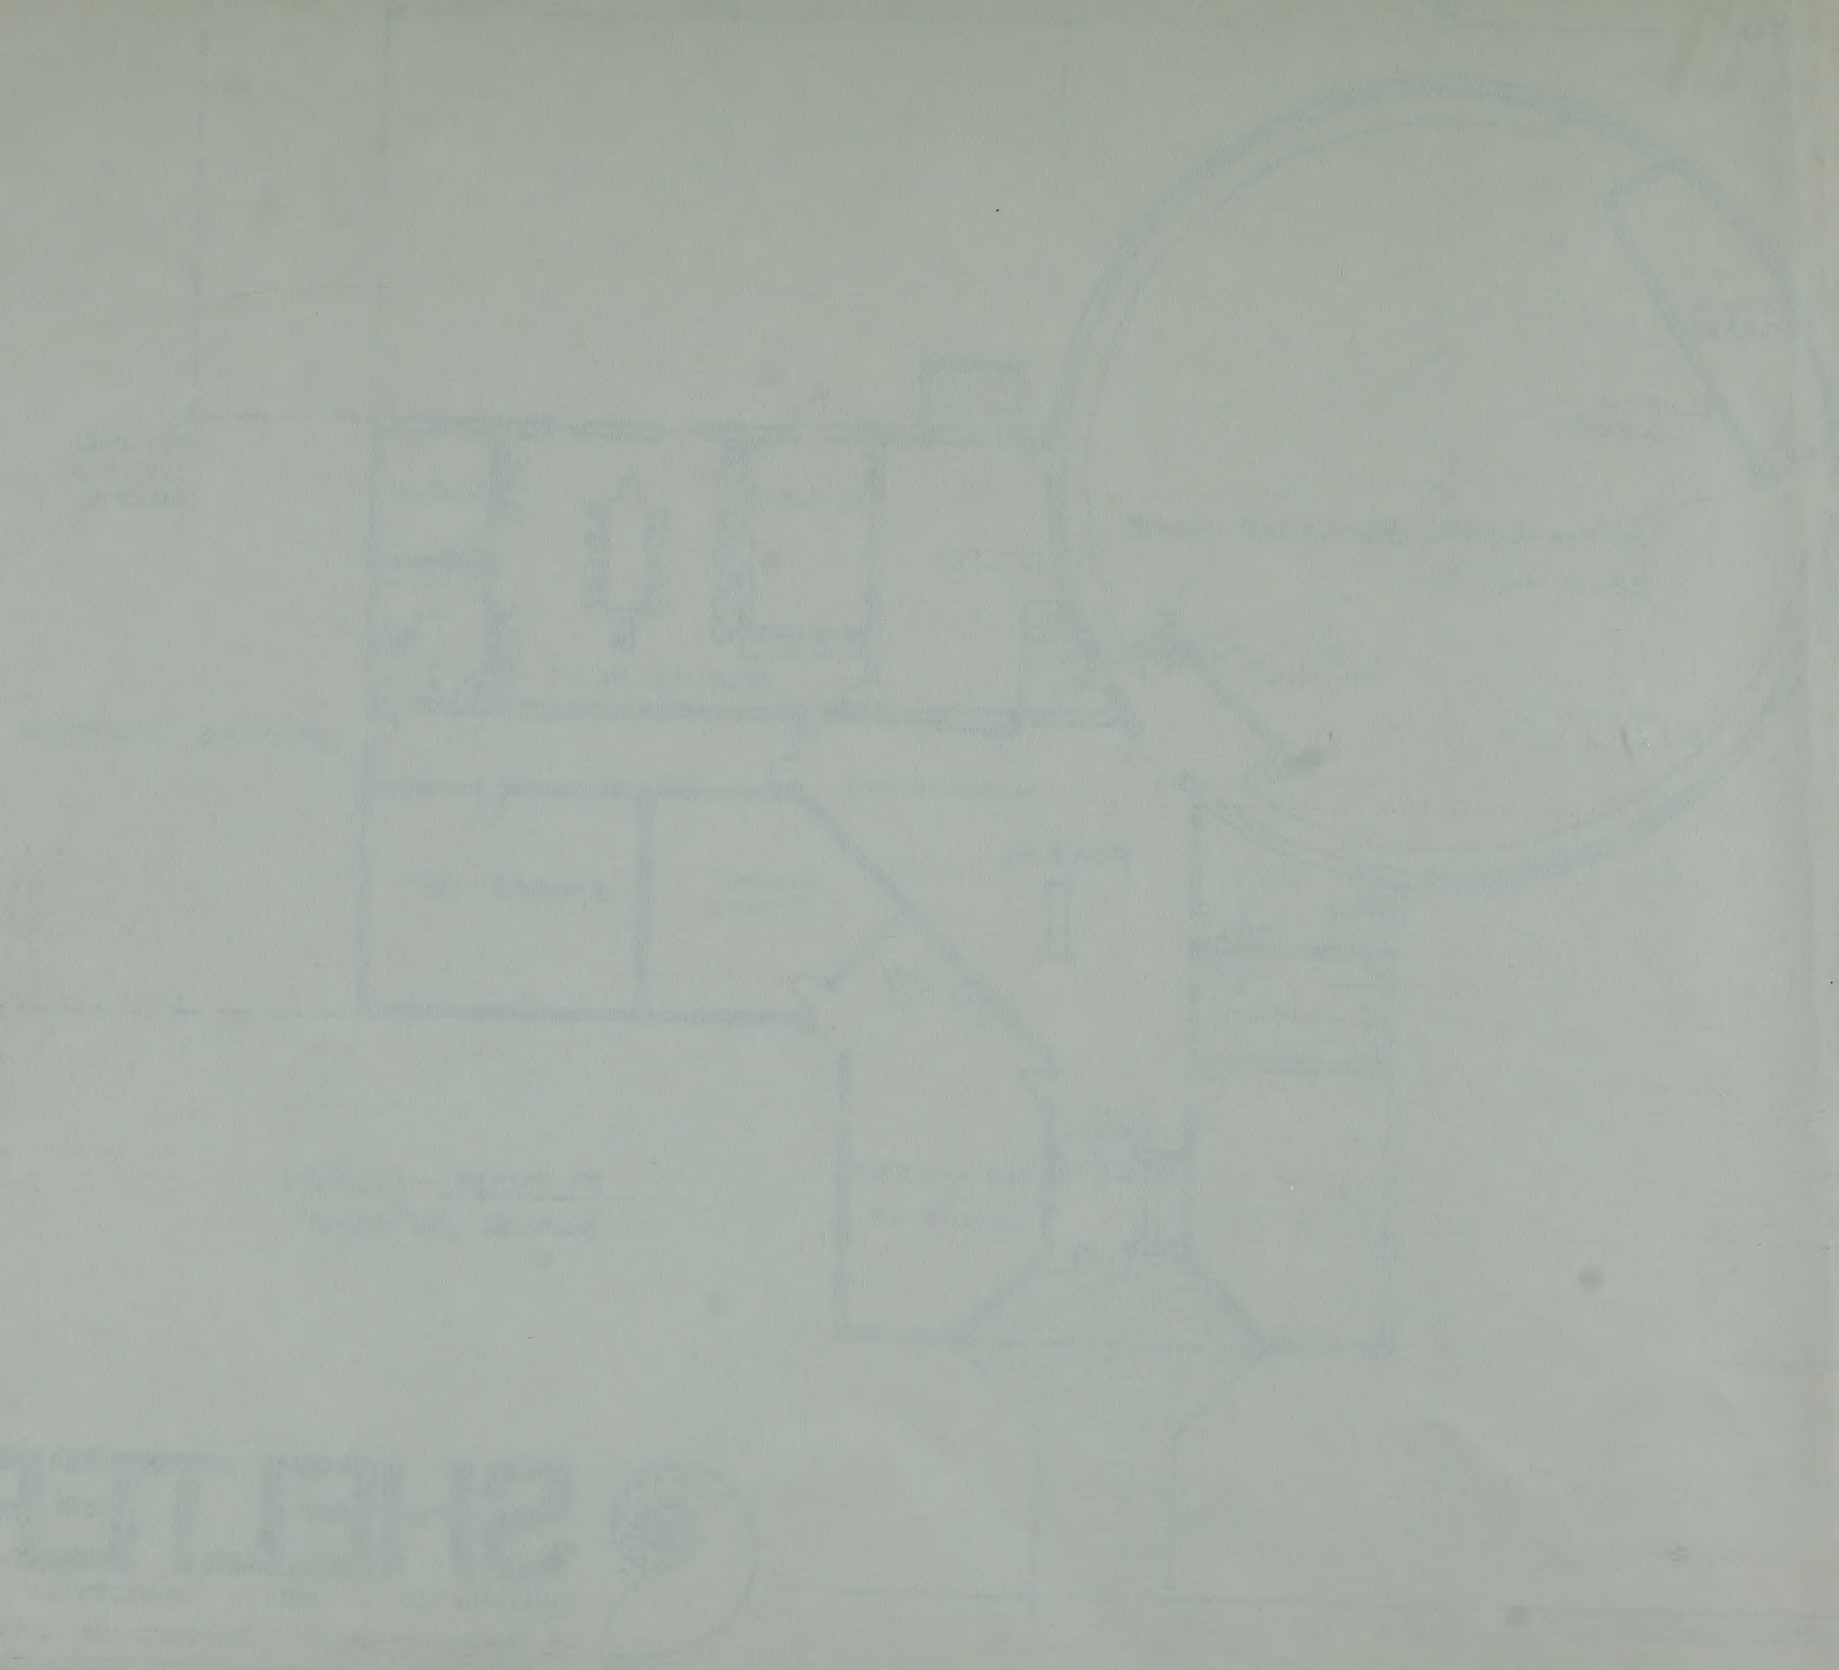

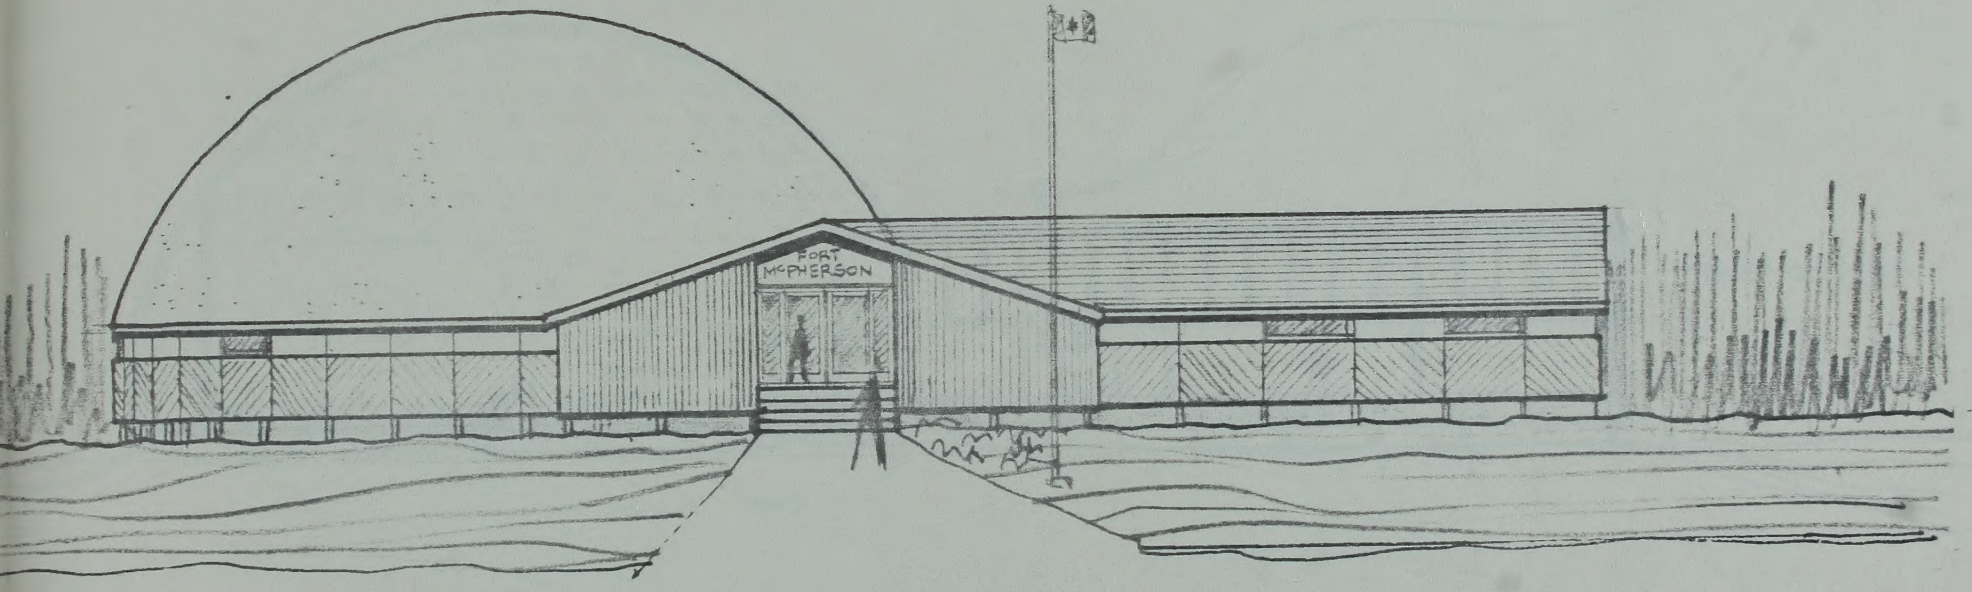

ELEVATION

SCALE 1/16" = 1'-0"

SHELTER
CONSTRUCTION AND DEVELOPMENT LTD.
24 DUNCAN STREET TORONTO 2B8 ONTARIO
416/364-9795

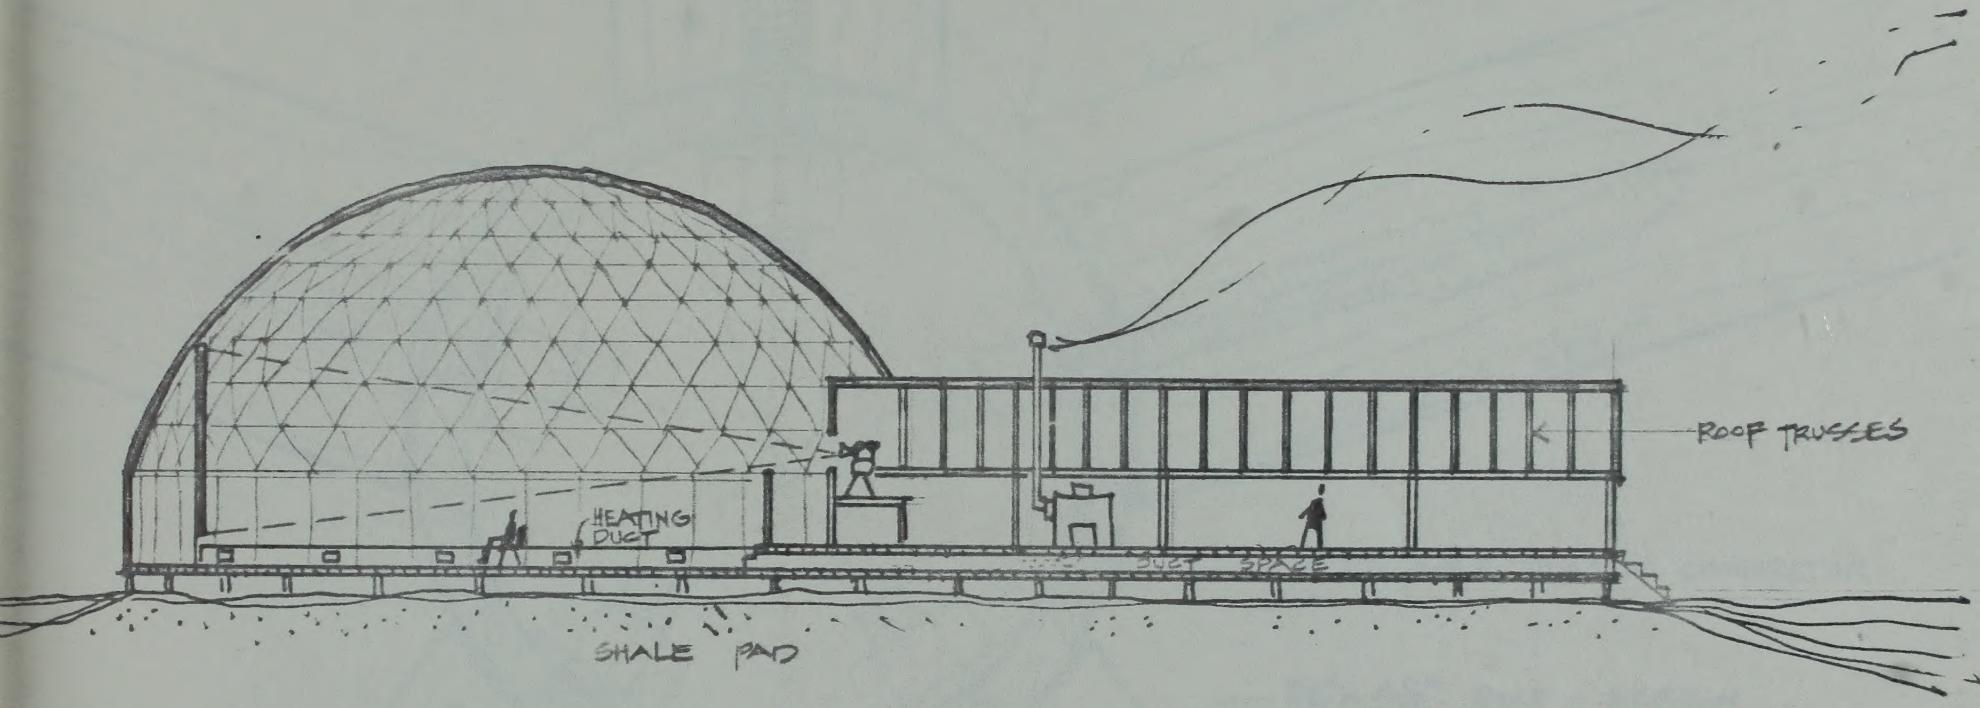

SECTION
SCALE 1/16" = 1'-0"

SHELTER
CONSTRUCTION AND DEVELOPMENT LTD.
24 DUNCAN STREET TORONTO 2B8 ONTARIO
416/364-9795

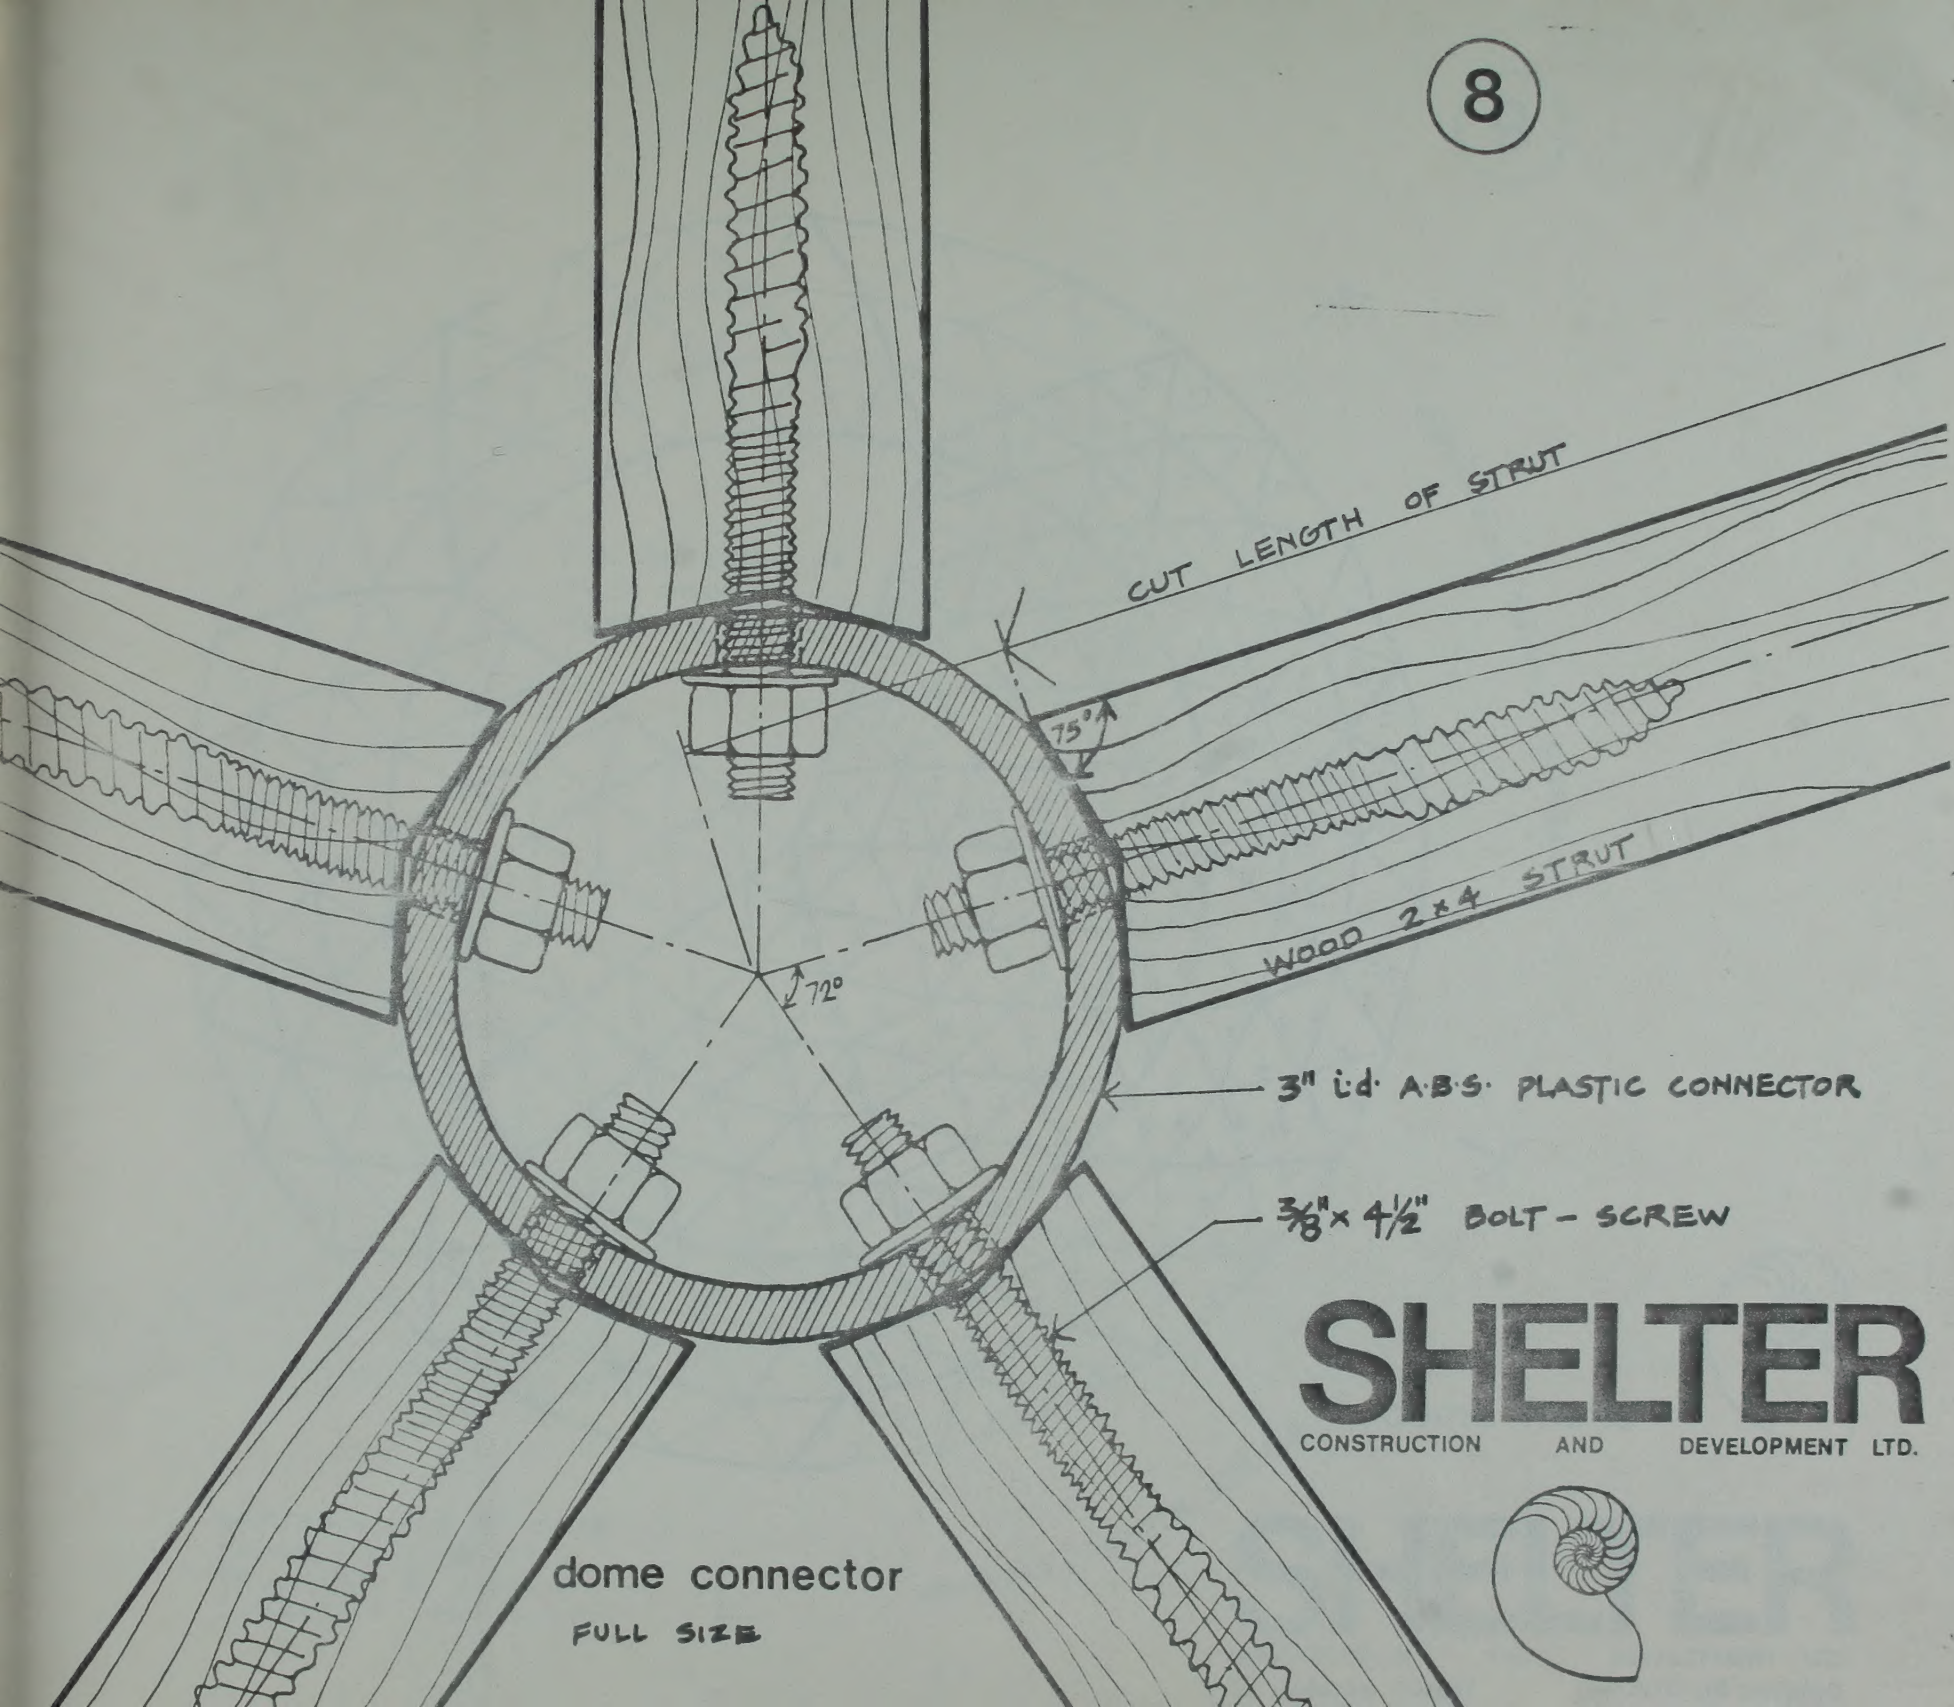

dome connector

FULL SIZE

SHELTER

CONSTRUCTION AND DEVELOPMENT LTD.

9

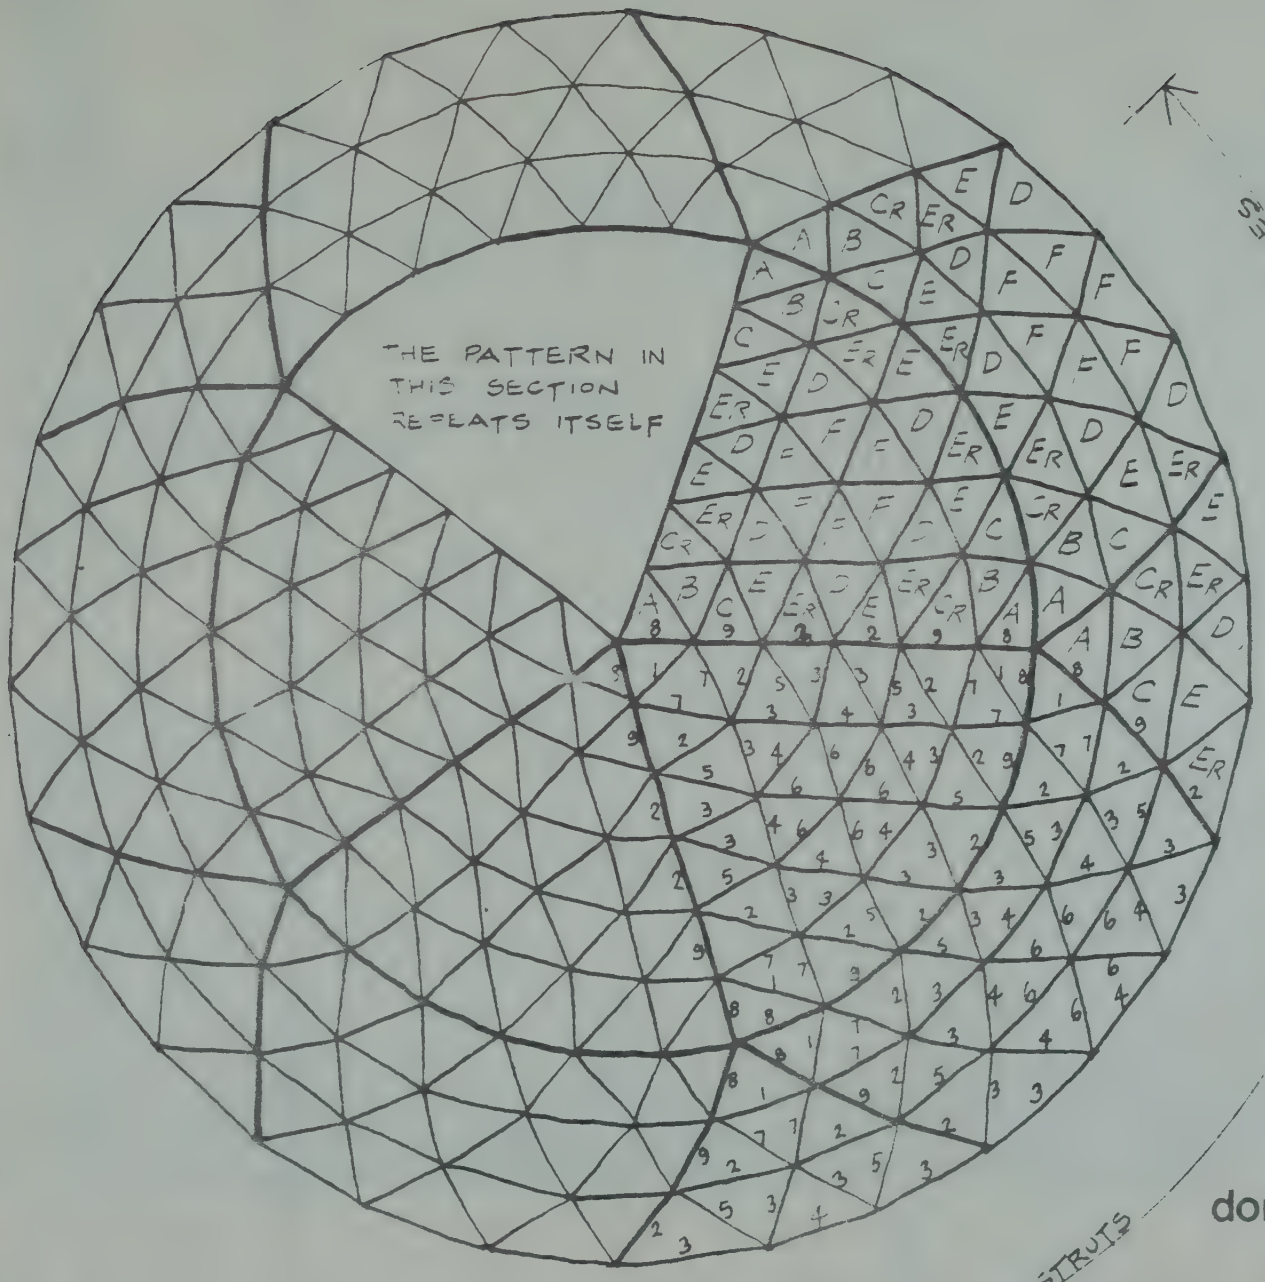

LETTERS DENOTE TRIANGLES

NUMBERS DENOTE STRUTS

PATTERN FOR A 65 DOME
FRAME: [illegible]
TRIANGLES: [illegible]
CONNECTORS: [illegible]

dome frame

SHELTER

CONSTRUCTION AND DEVELOPMENT LTD.
24 DUNCAN STREET TORONTO 2B ONTARIO

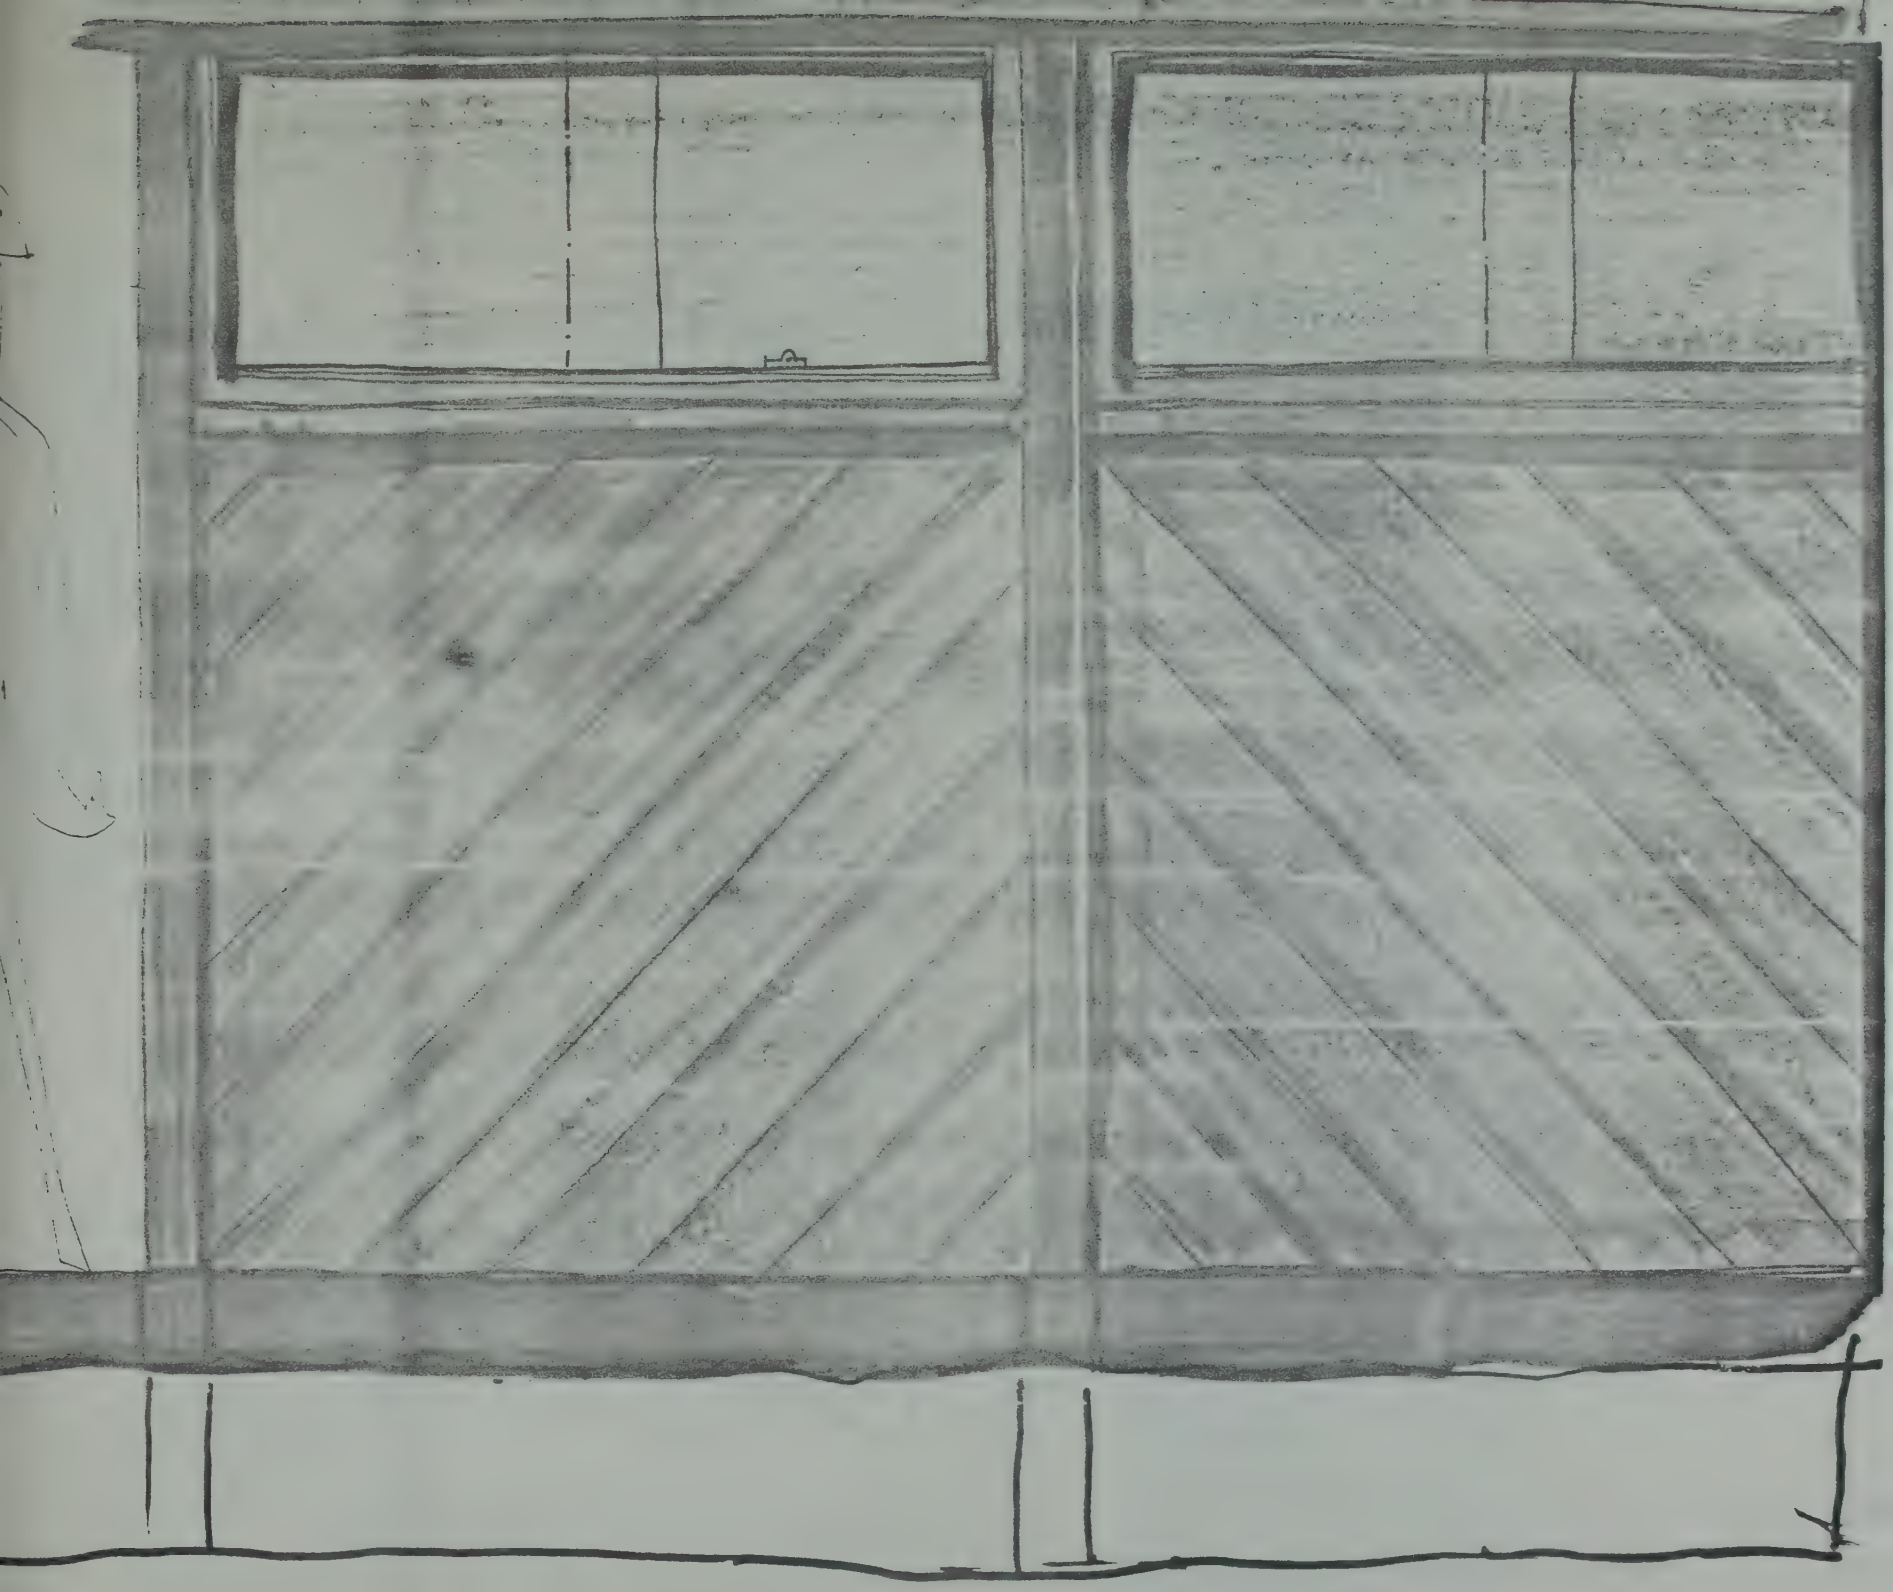

WALL PANEL DETAIL

SHELTER
CONSTRUCTION AND DEVELOPMENT LIMITED
24 DUNCAN STREET TORONTO 2B ONTARIO

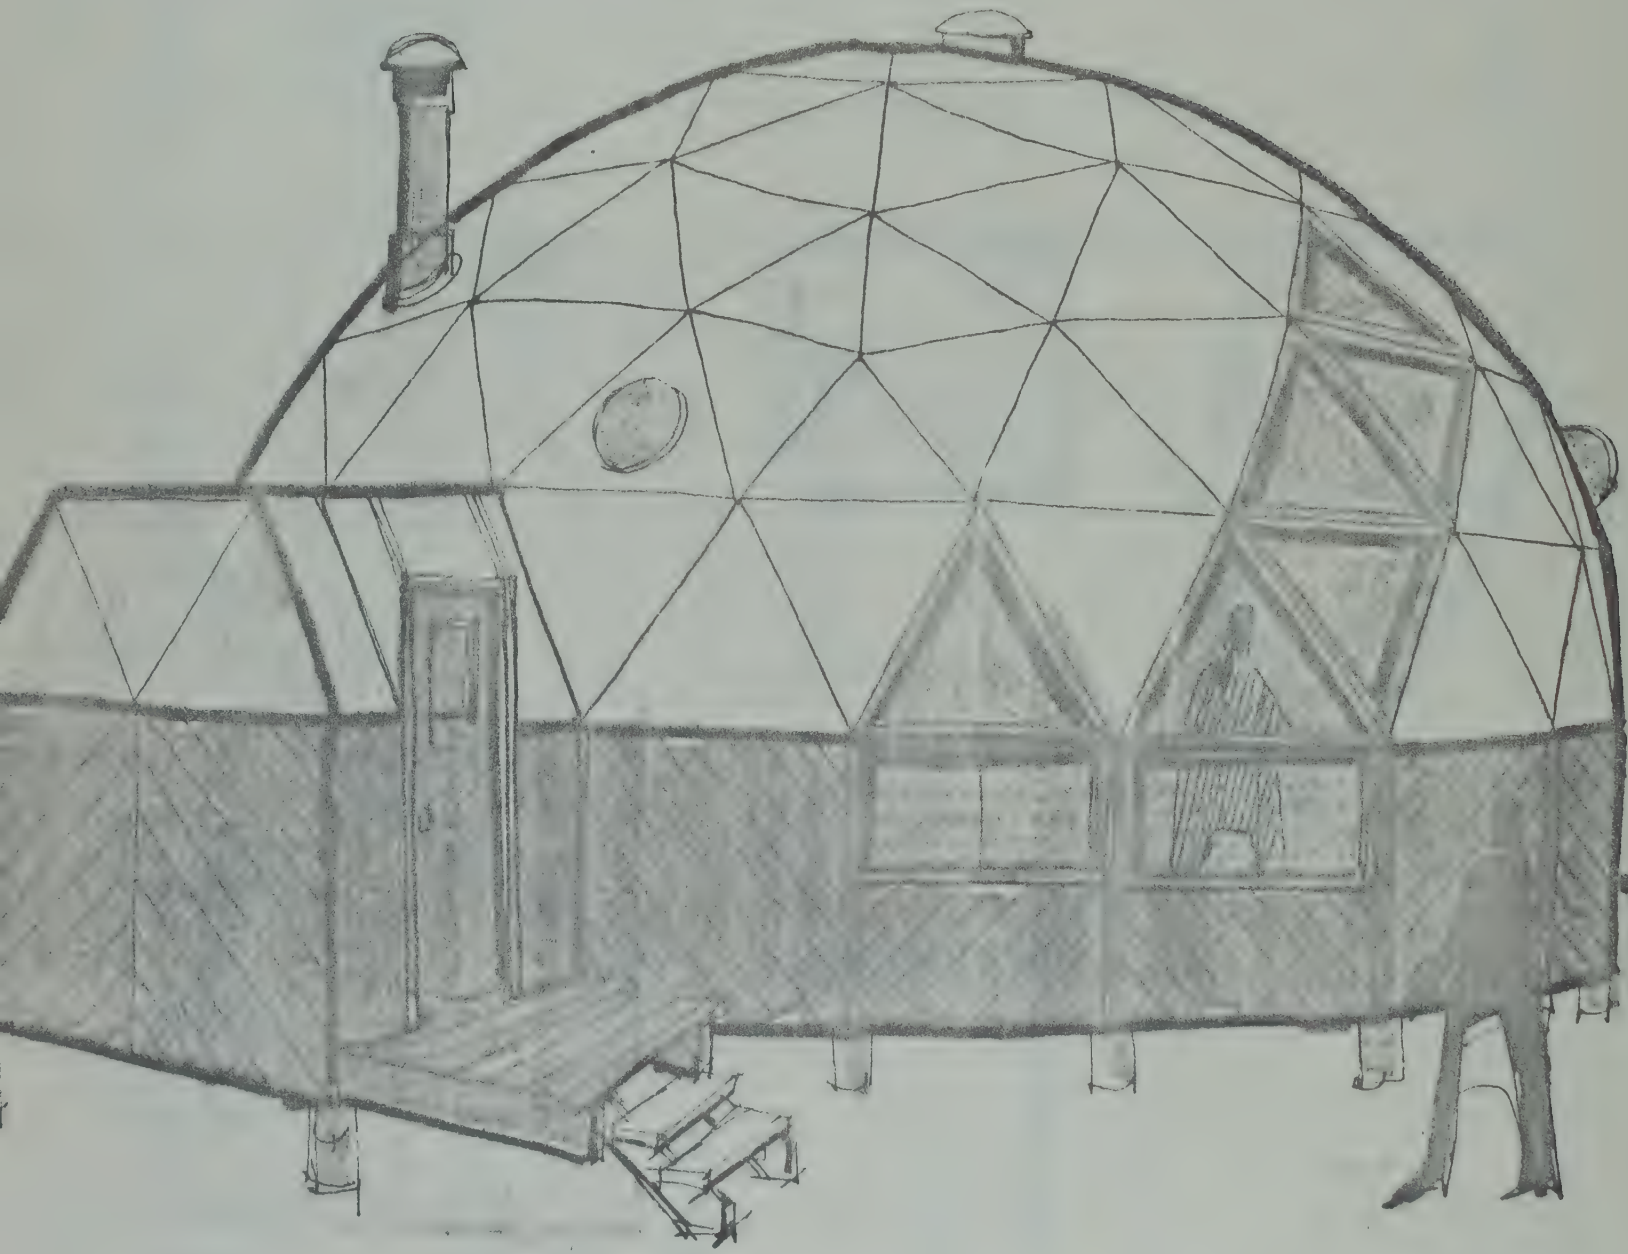

CARETAKER'S RESIDENCE

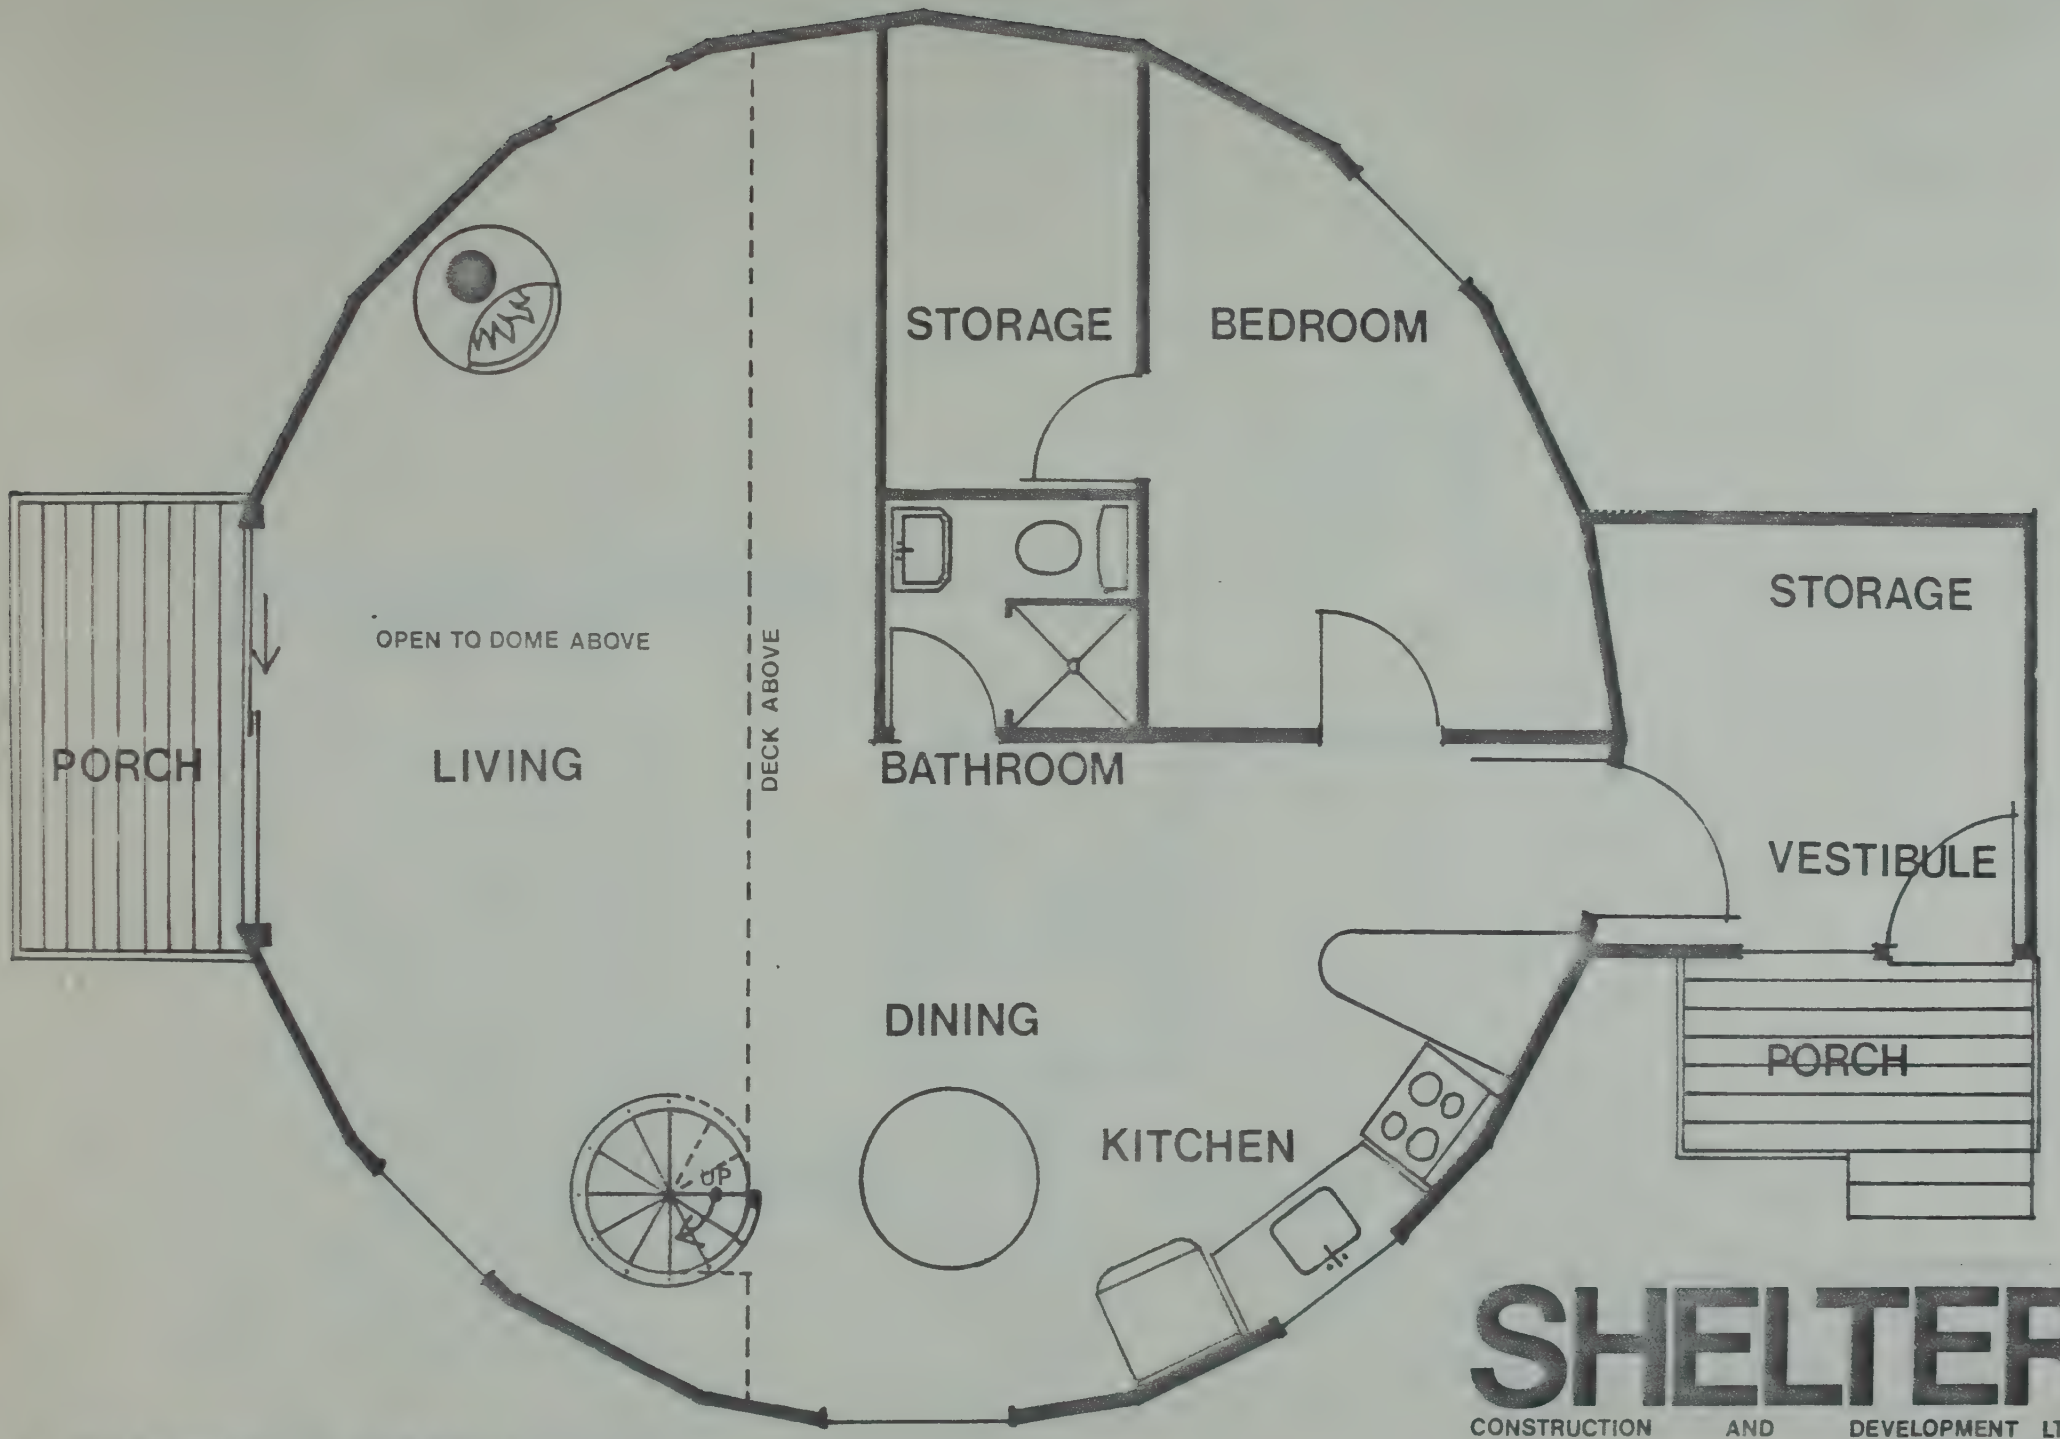

LOWER LEVEL

1/4" = 1'-0"

SHELTER

CONSTRUCTION AND DEVELOPMENT LTD.

24 DUNCAN STREET
TORONTO 2B ONTARIO
416/364-9795

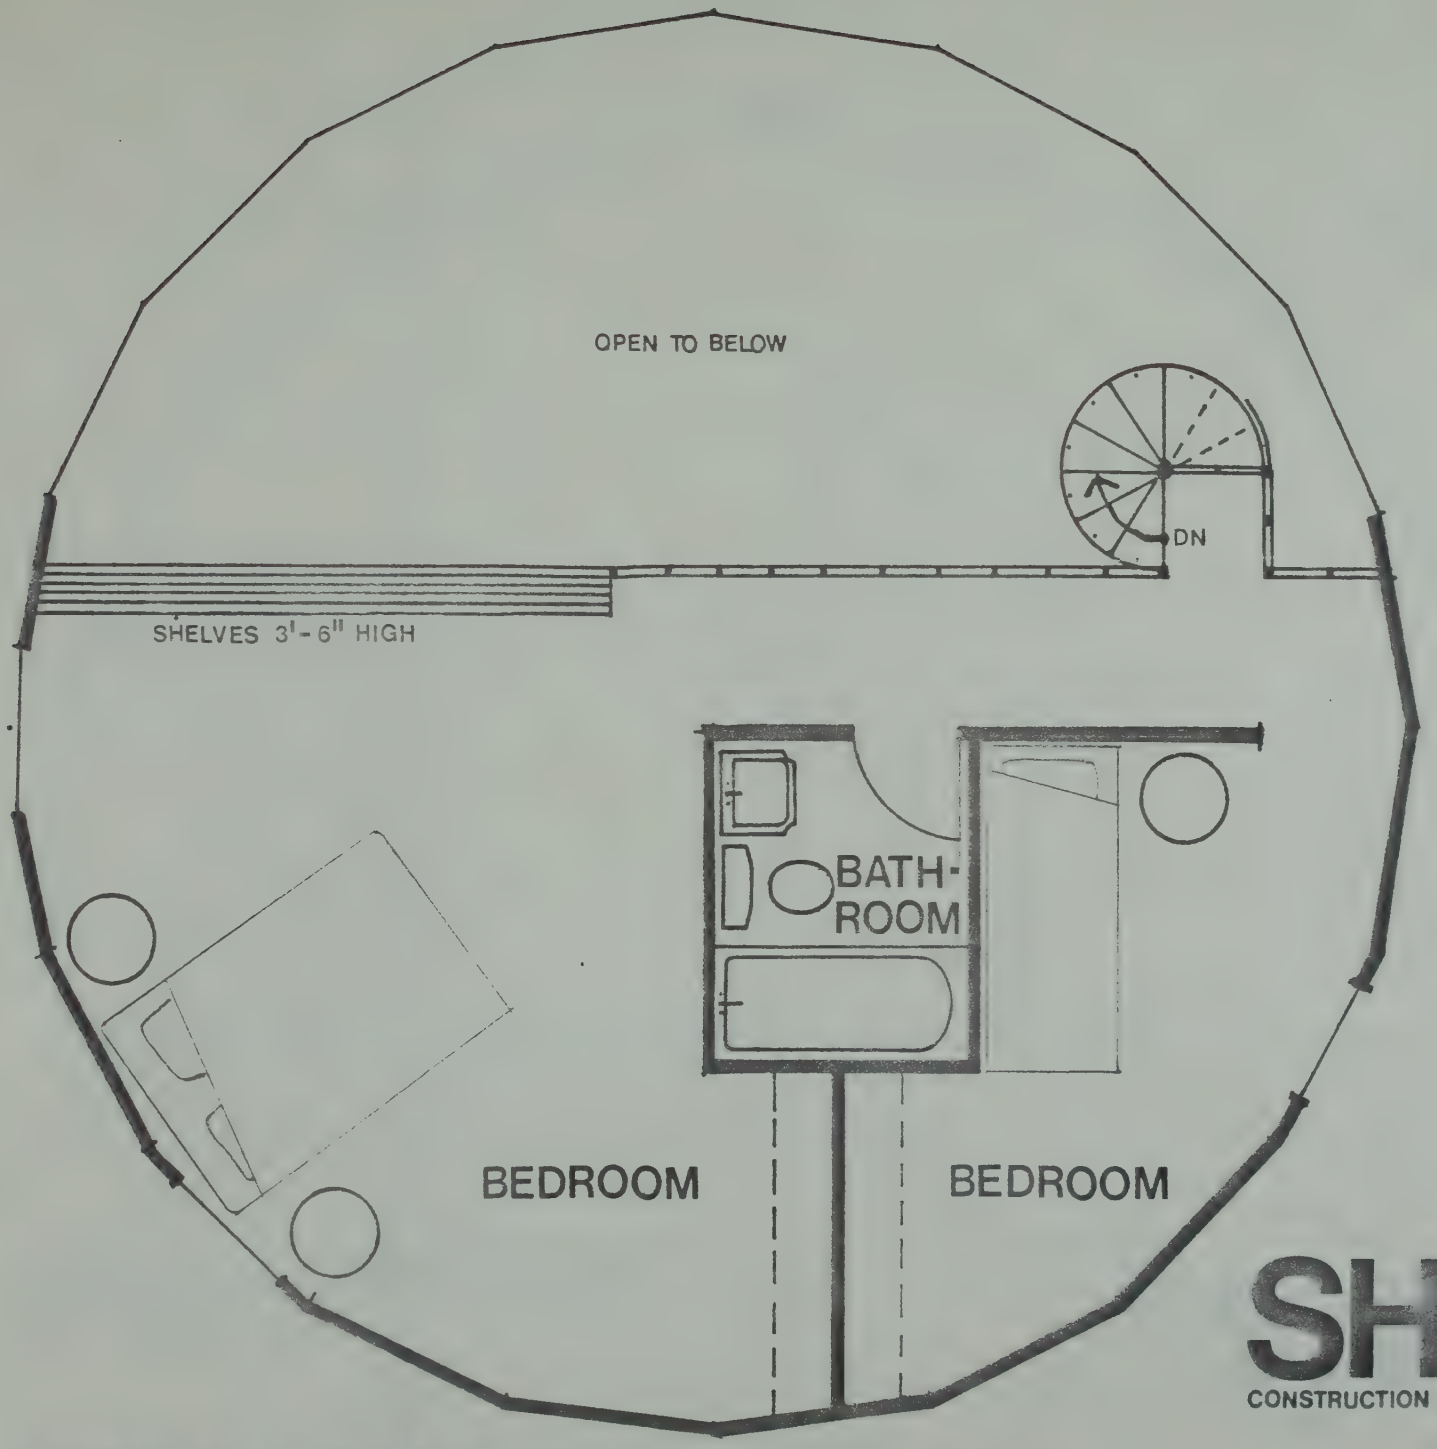

UPPER LEVEL

1/4" = 1'-0"

SHELTER
CONSTRUCTION AND DEVELOPMENT LTD.
24 DUNCAN STREET
TORONTO 2B ONTARIO
416/364-9795

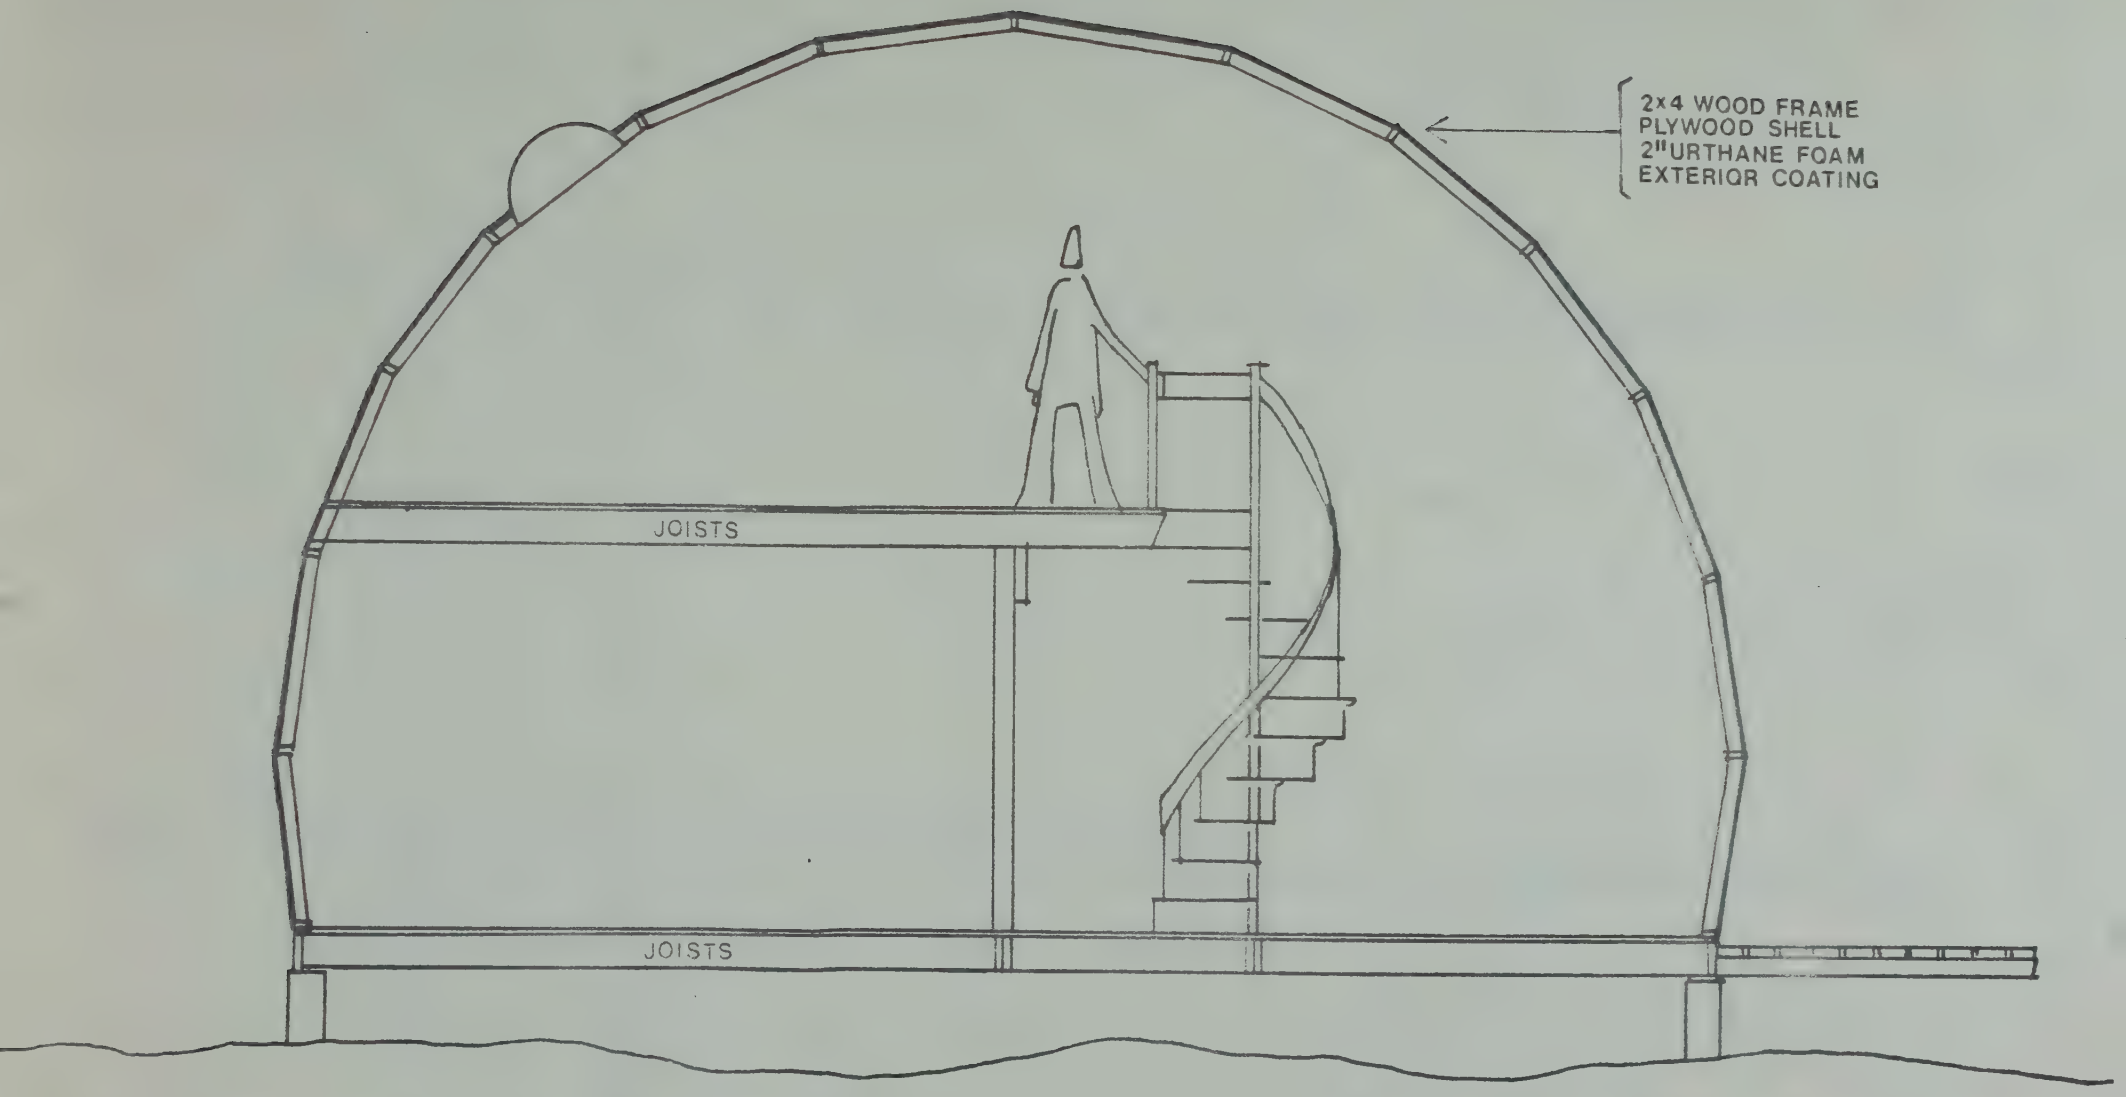

CROSS SECTION

1/4" = 1'-0"

SHELTER
CONSTRUCTION AND DEVELOPMENT LTD.
24 DUNCAN STREET
TORONTO 2B ONTARIO
416/364-9795

FLOOR FRAMING for 28'-5" 5/8 DOME

SCALE 1/4" = 1'-0"

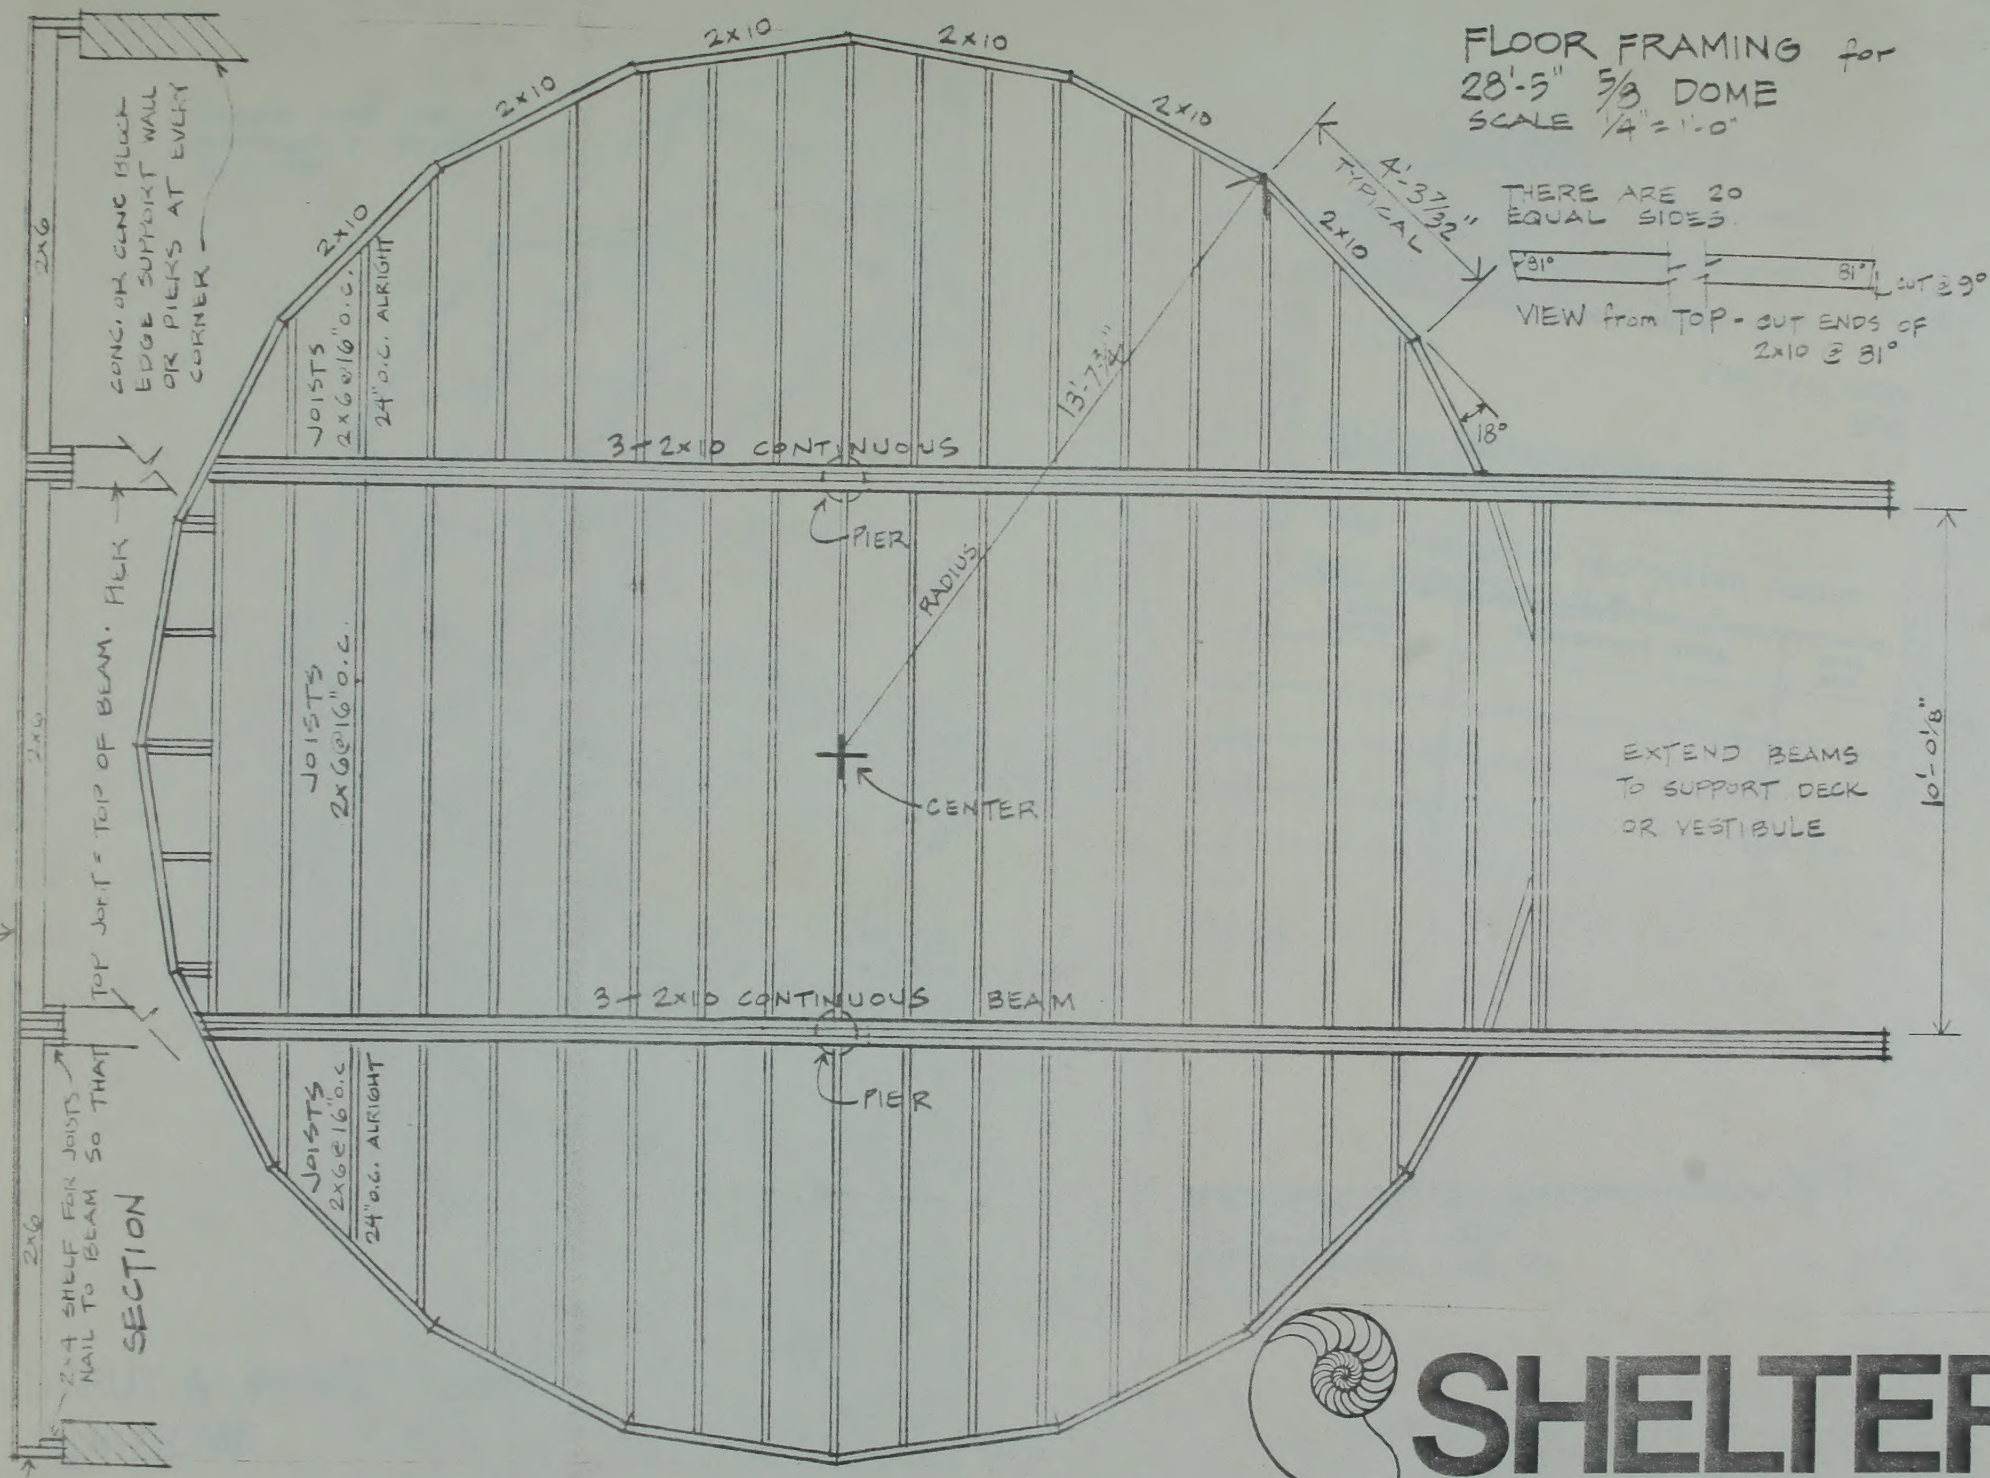

SECTION

NOTE: ALL WOOD CONSTRUCTION GR. SPRUCE

DOUBLE UP JOISTS UNDER SUPPORTS FOR 2ND FLOOR, FIREPLACE ETC.

SHELTER
CONSTRUCTION AND DEVELOPMENT LTD.
24 DUNCAN STREET
TORONTO 2B ONTARIO
416/364-9795

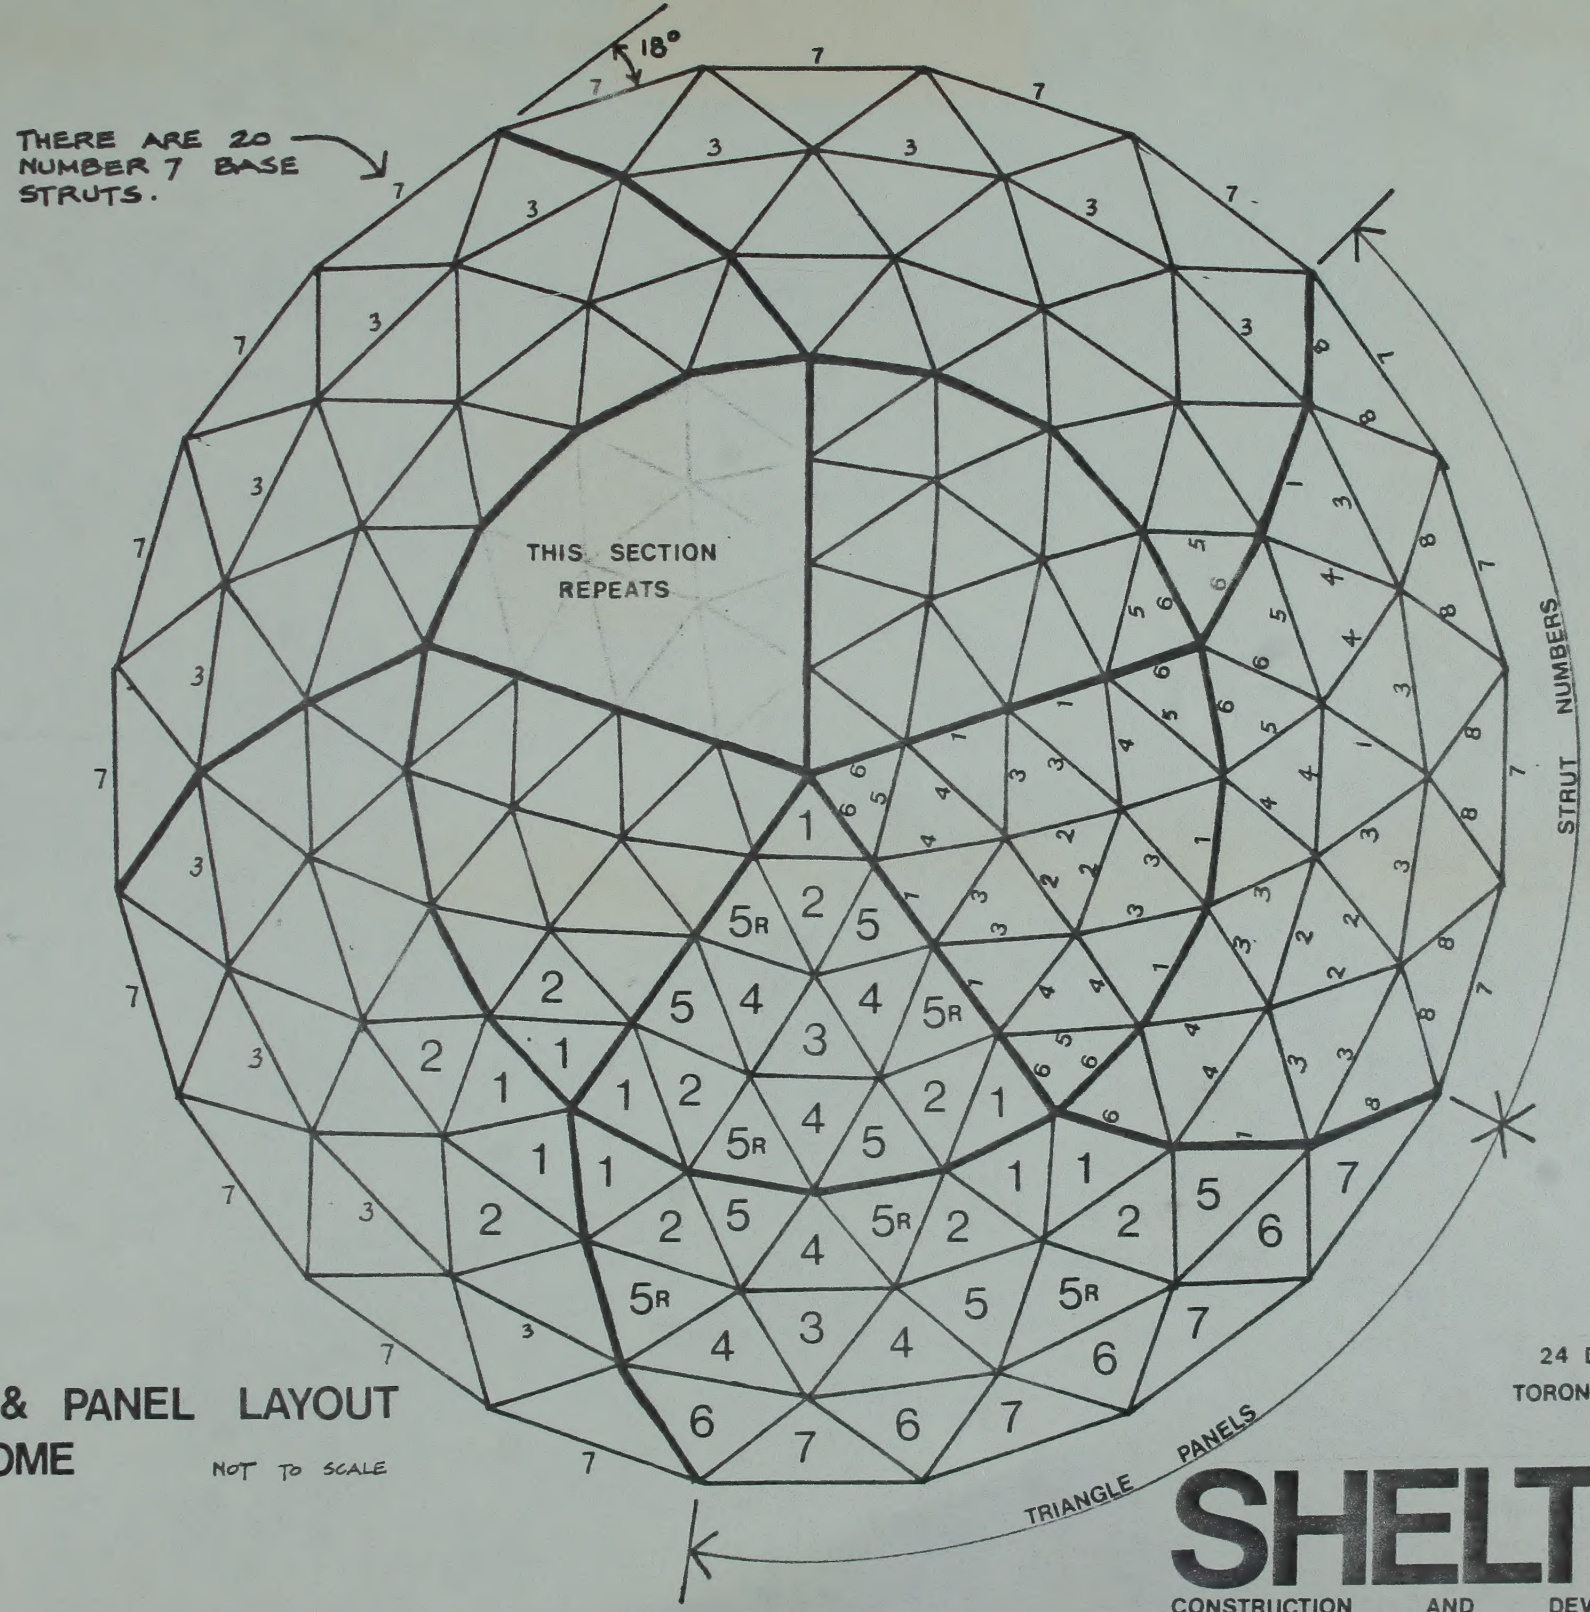

STRUT & PANEL LAYOUT
5/8 th DOME

NOT TO SCALE

24 DUNCAN STREET
TORONTO 2B ONTARIO
416/364-9795

SHELTER
CONSTRUCTION AND DEVELOPMENT LTD.

University of Alberta Library
0 1620 0337 5845